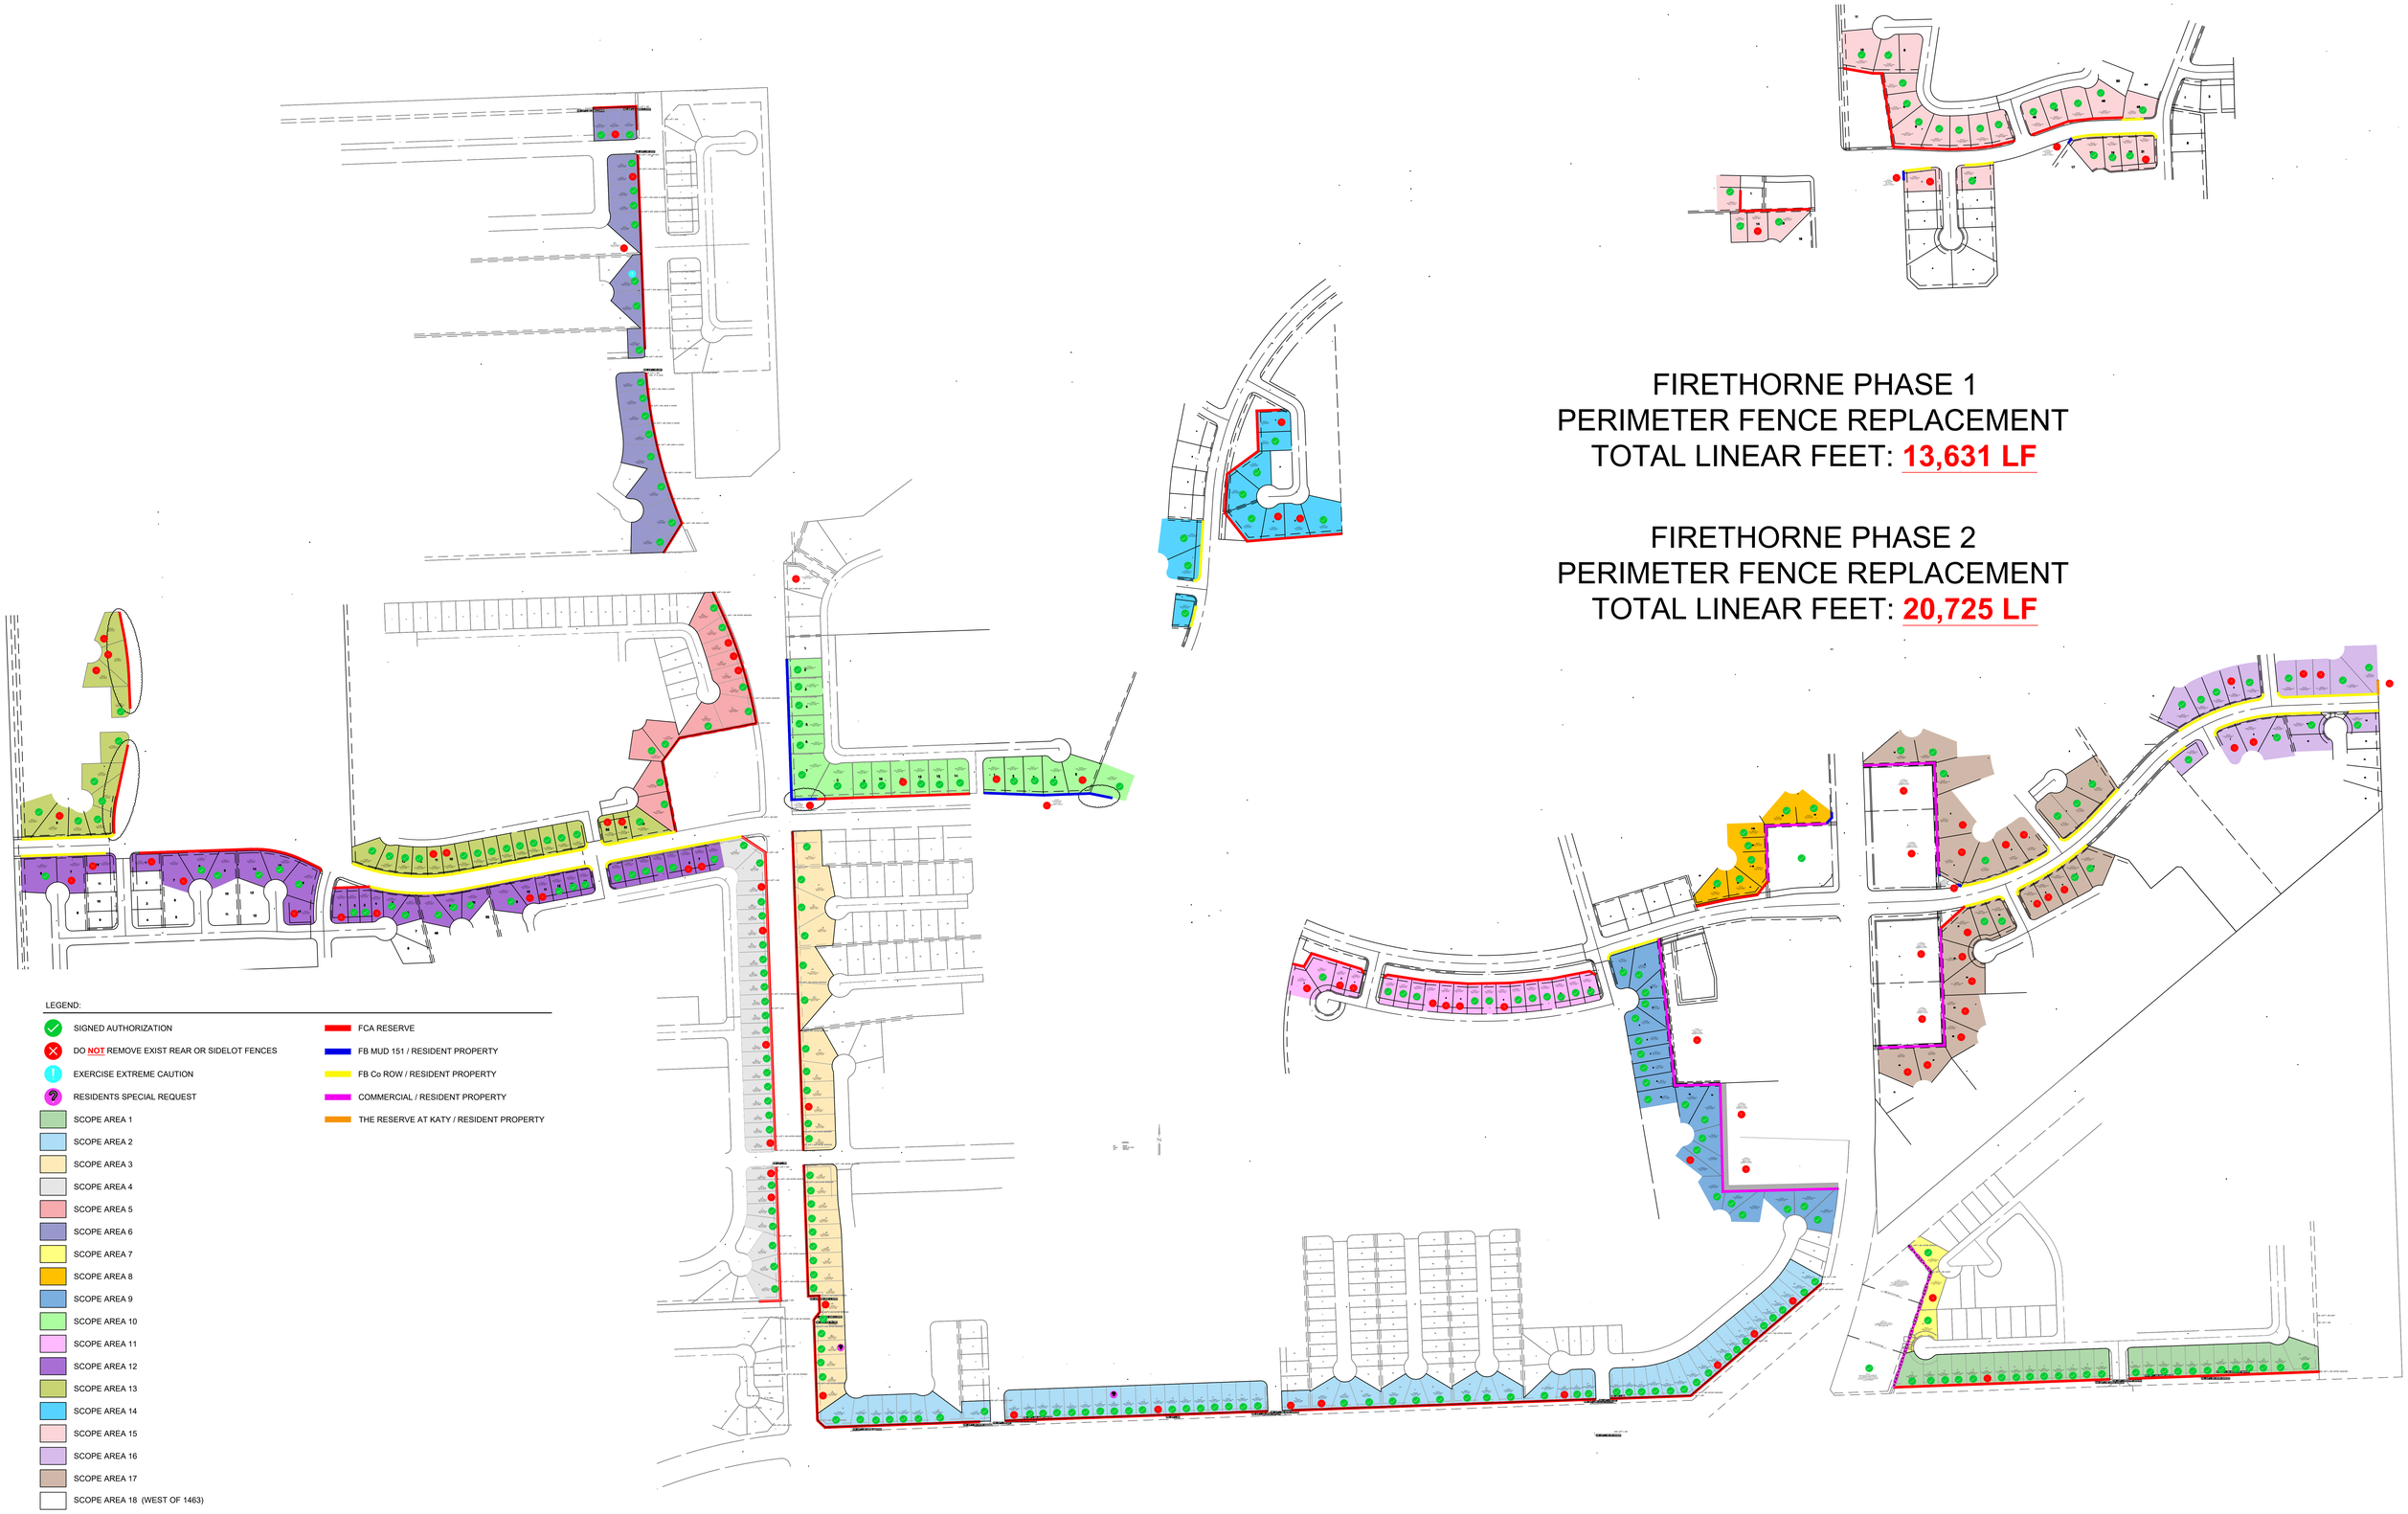

FIRETHORNE PHASE 1
PERIMETER FENCE REPLACEMENT
TOTAL LINEAR FEET: **13,631 LF**

FIRETHORNE PHASE 2
PERIMETER FENCE REPLACEMENT
TOTAL LINEAR FEET: **20,725 LF**

LEGEND:

- SIGNED AUTHORIZATION
- DO NOT REMOVE EXIST REAR OR SIDELOT FENCES
- EXERCISE EXTREME CAUTION
- RESIDENTS SPECIAL REQUEST
- SCOPE AREA 1
- SCOPE AREA 2
- SCOPE AREA 3
- SCOPE AREA 4
- SCOPE AREA 5
- SCOPE AREA 6
- SCOPE AREA 7
- SCOPE AREA 8
- SCOPE AREA 9
- SCOPE AREA 10
- SCOPE AREA 11
- SCOPE AREA 12
- SCOPE AREA 13
- SCOPE AREA 14
- SCOPE AREA 15
- SCOPE AREA 16
- SCOPE AREA 17
- SCOPE AREA 18 (WEST OF 1463)
- SCOPE AREA 19 (EAST OF 1463)
- FCA RESERVE
- FB MUD 151 / RESIDENT PROPERTY
- FB Co ROW / RESIDENT PROPERTY
- COMMERCIAL / RESIDENT PROPERTY
- THE RESERVE AT KATY / RESIDENT PROPERTY

MAP UPDATED: JUNE 04, 2025