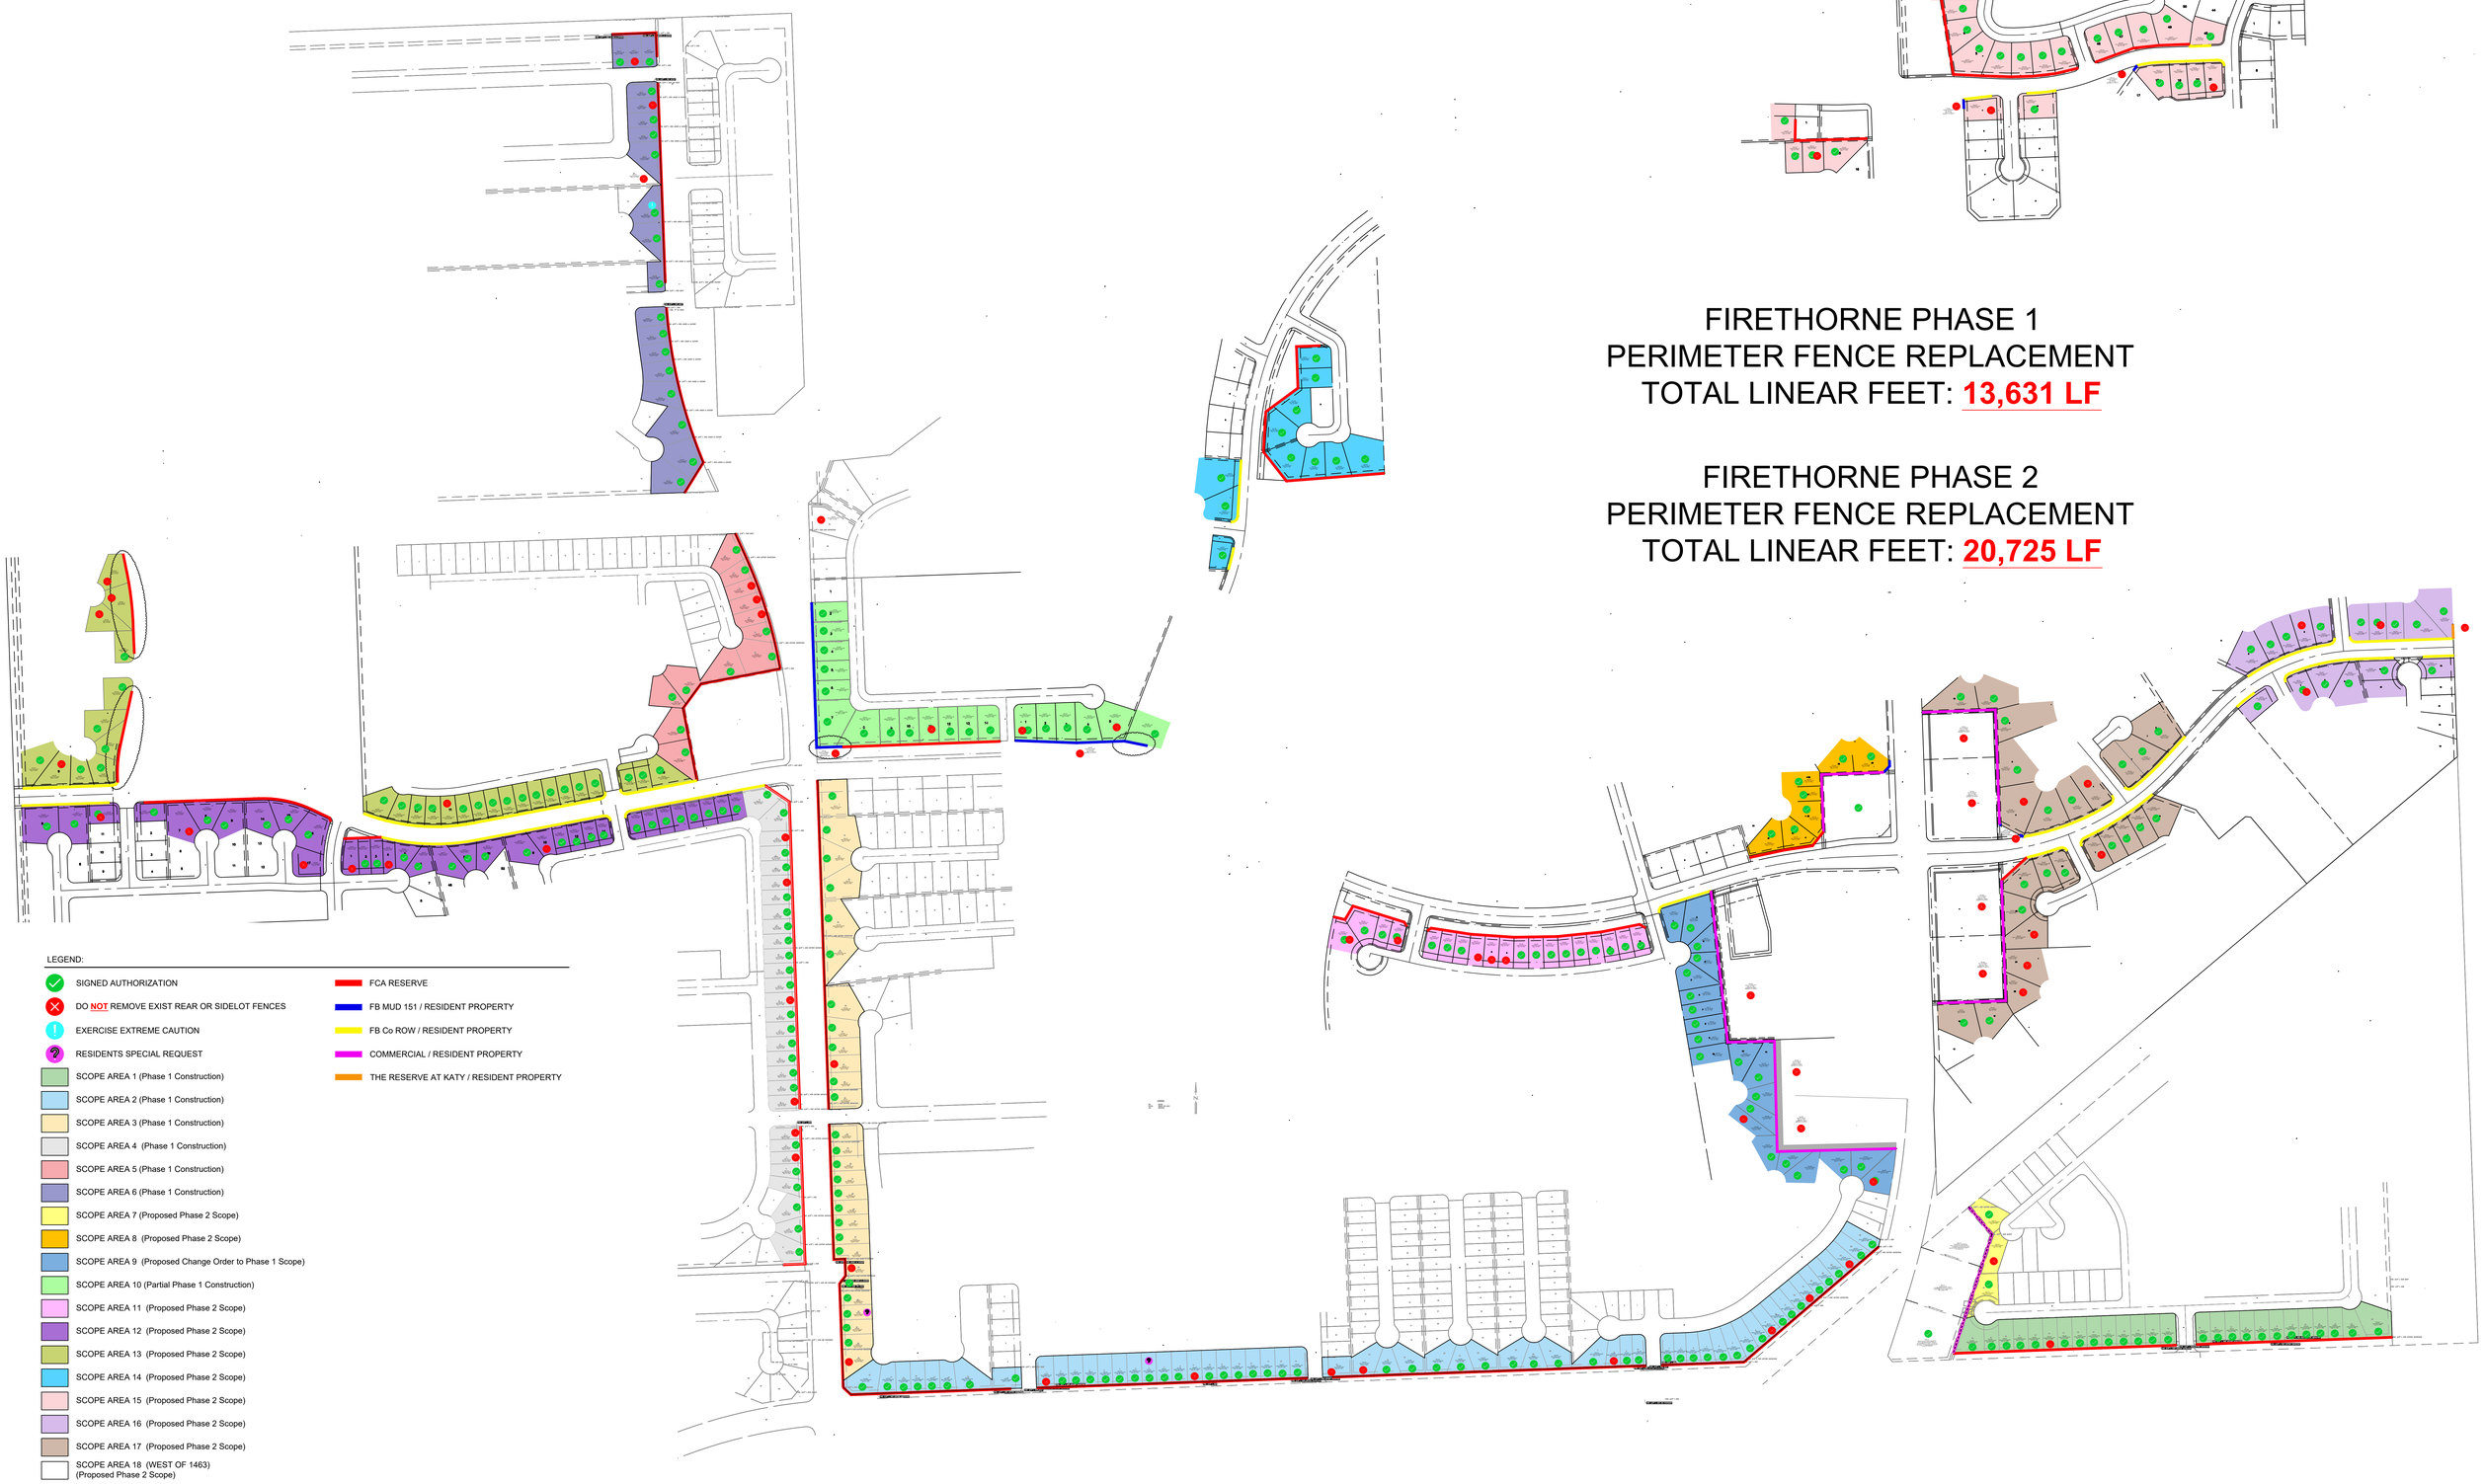

FIRETHORNE PHASE 1
PERIMETER FENCE REPLACEMENT
TOTAL LINEAR FEET: **13,631 LF**

FIRETHORNE PHASE 2
PERIMETER FENCE REPLACEMENT
TOTAL LINEAR FEET: **20,725 LF**

LEGEND:

- SIGNED AUTHORIZATION
- DO NOT REMOVE EXIST REAR OR SIDELOT FENCES
- EXERCISE EXTREME CAUTION
- RESIDENTS SPECIAL REQUEST
- SCOPE AREA 1 (Phase 1 Construction)
- SCOPE AREA 2 (Phase 1 Construction)
- SCOPE AREA 3 (Phase 1 Construction)
- SCOPE AREA 4 (Phase 1 Construction)
- SCOPE AREA 5 (Phase 1 Construction)
- SCOPE AREA 6 (Phase 1 Construction)
- SCOPE AREA 7 (Proposed Phase 2 Scope)
- SCOPE AREA 8 (Proposed Phase 2 Scope)
- SCOPE AREA 9 (Proposed Change Order to Phase 1 Scope)
- SCOPE AREA 10 (Partial Phase 1 Construction)
- SCOPE AREA 11 (Proposed Phase 2 Scope)
- SCOPE AREA 12 (Proposed Phase 2 Scope)
- SCOPE AREA 13 (Proposed Phase 2 Scope)
- SCOPE AREA 14 (Proposed Phase 2 Scope)
- SCOPE AREA 15 (Proposed Phase 2 Scope)
- SCOPE AREA 16 (Proposed Phase 2 Scope)
- SCOPE AREA 17 (Proposed Phase 2 Scope)
- SCOPE AREA 18 (WEST OF 1463) (Proposed Phase 2 Scope)
- SCOPE AREA 19 (EAST OF 1463) (Proposed Phase 2 Scope)
- FCA RESERVE
- FB MUD 151 / RESIDENT PROPERTY
- FB Co ROW / RESIDENT PROPERTY
- COMMERCIAL / RESIDENT PROPERTY
- THE RESERVE AT KATY / RESIDENT PROPERTY

MAP UPDATED: SEPTEMBER 24, 2025